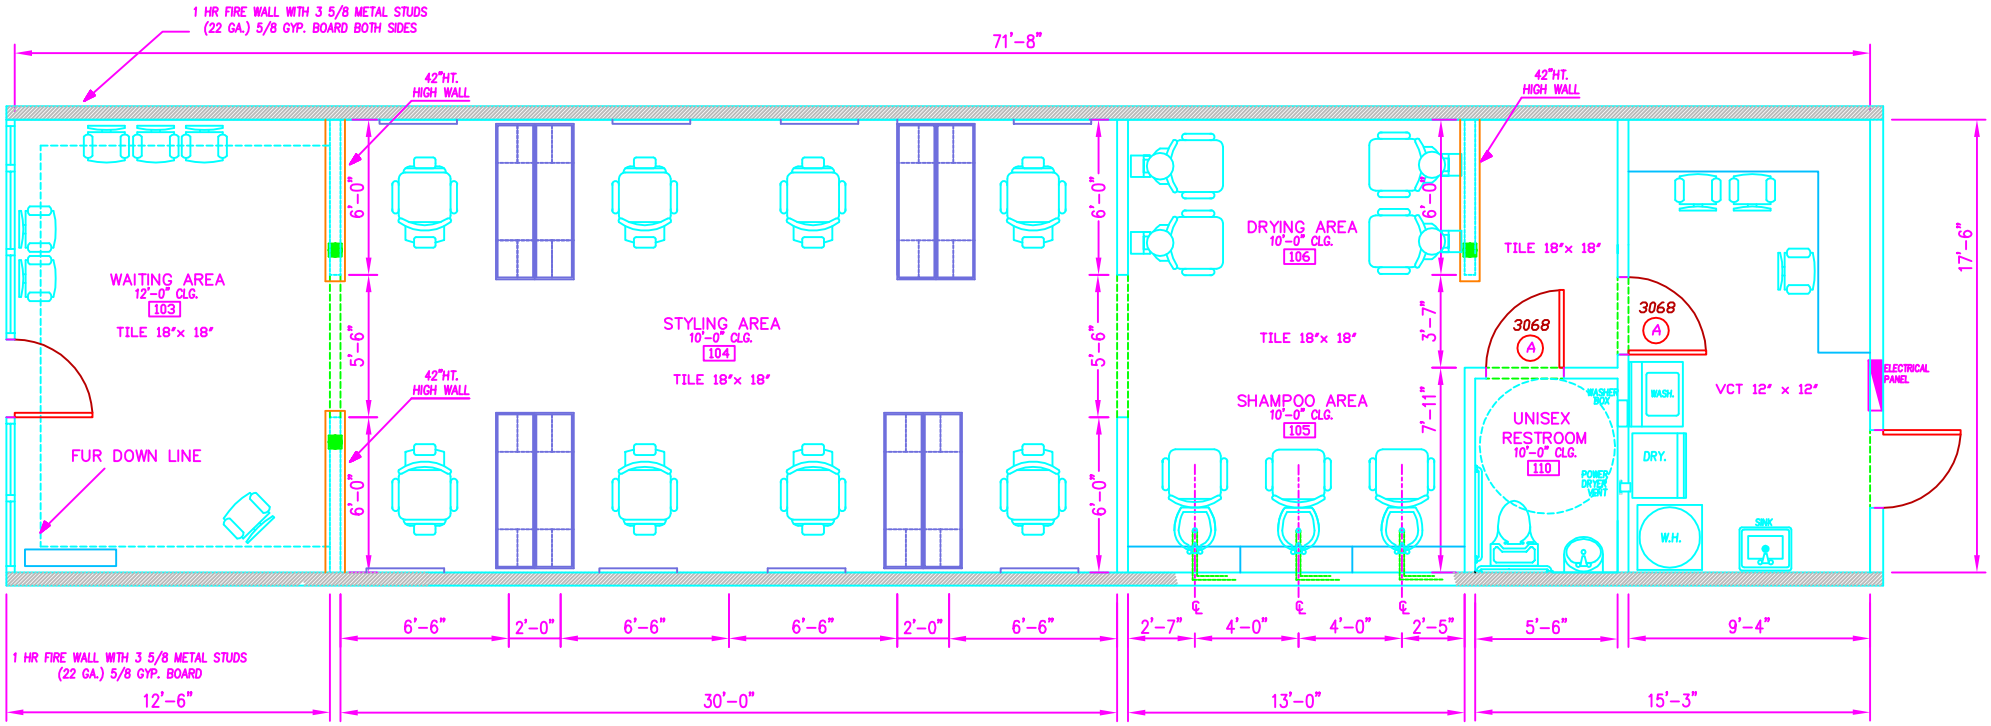

Project Name and Address

GRAND SALON
6166 S. FRY RD.
KATY, TEXAS 77450

SHEET TITLE

FLOOR PLAN

BuildPlus
AWE STEEL
Dwight Cooper
(832) 455-8183
(713) 813-5713

Project No.	Sheet
2004-01	A-2
Drawing Date: APRIL 1, 2005	
Scale: 3/16" = 1'-0	